STRATHSPEY

A subdivision of

BLOCK E, R.L. 17

As shown on Reg. plan "I"

EDMONTON

Scale - 200 ft. to 1 in.

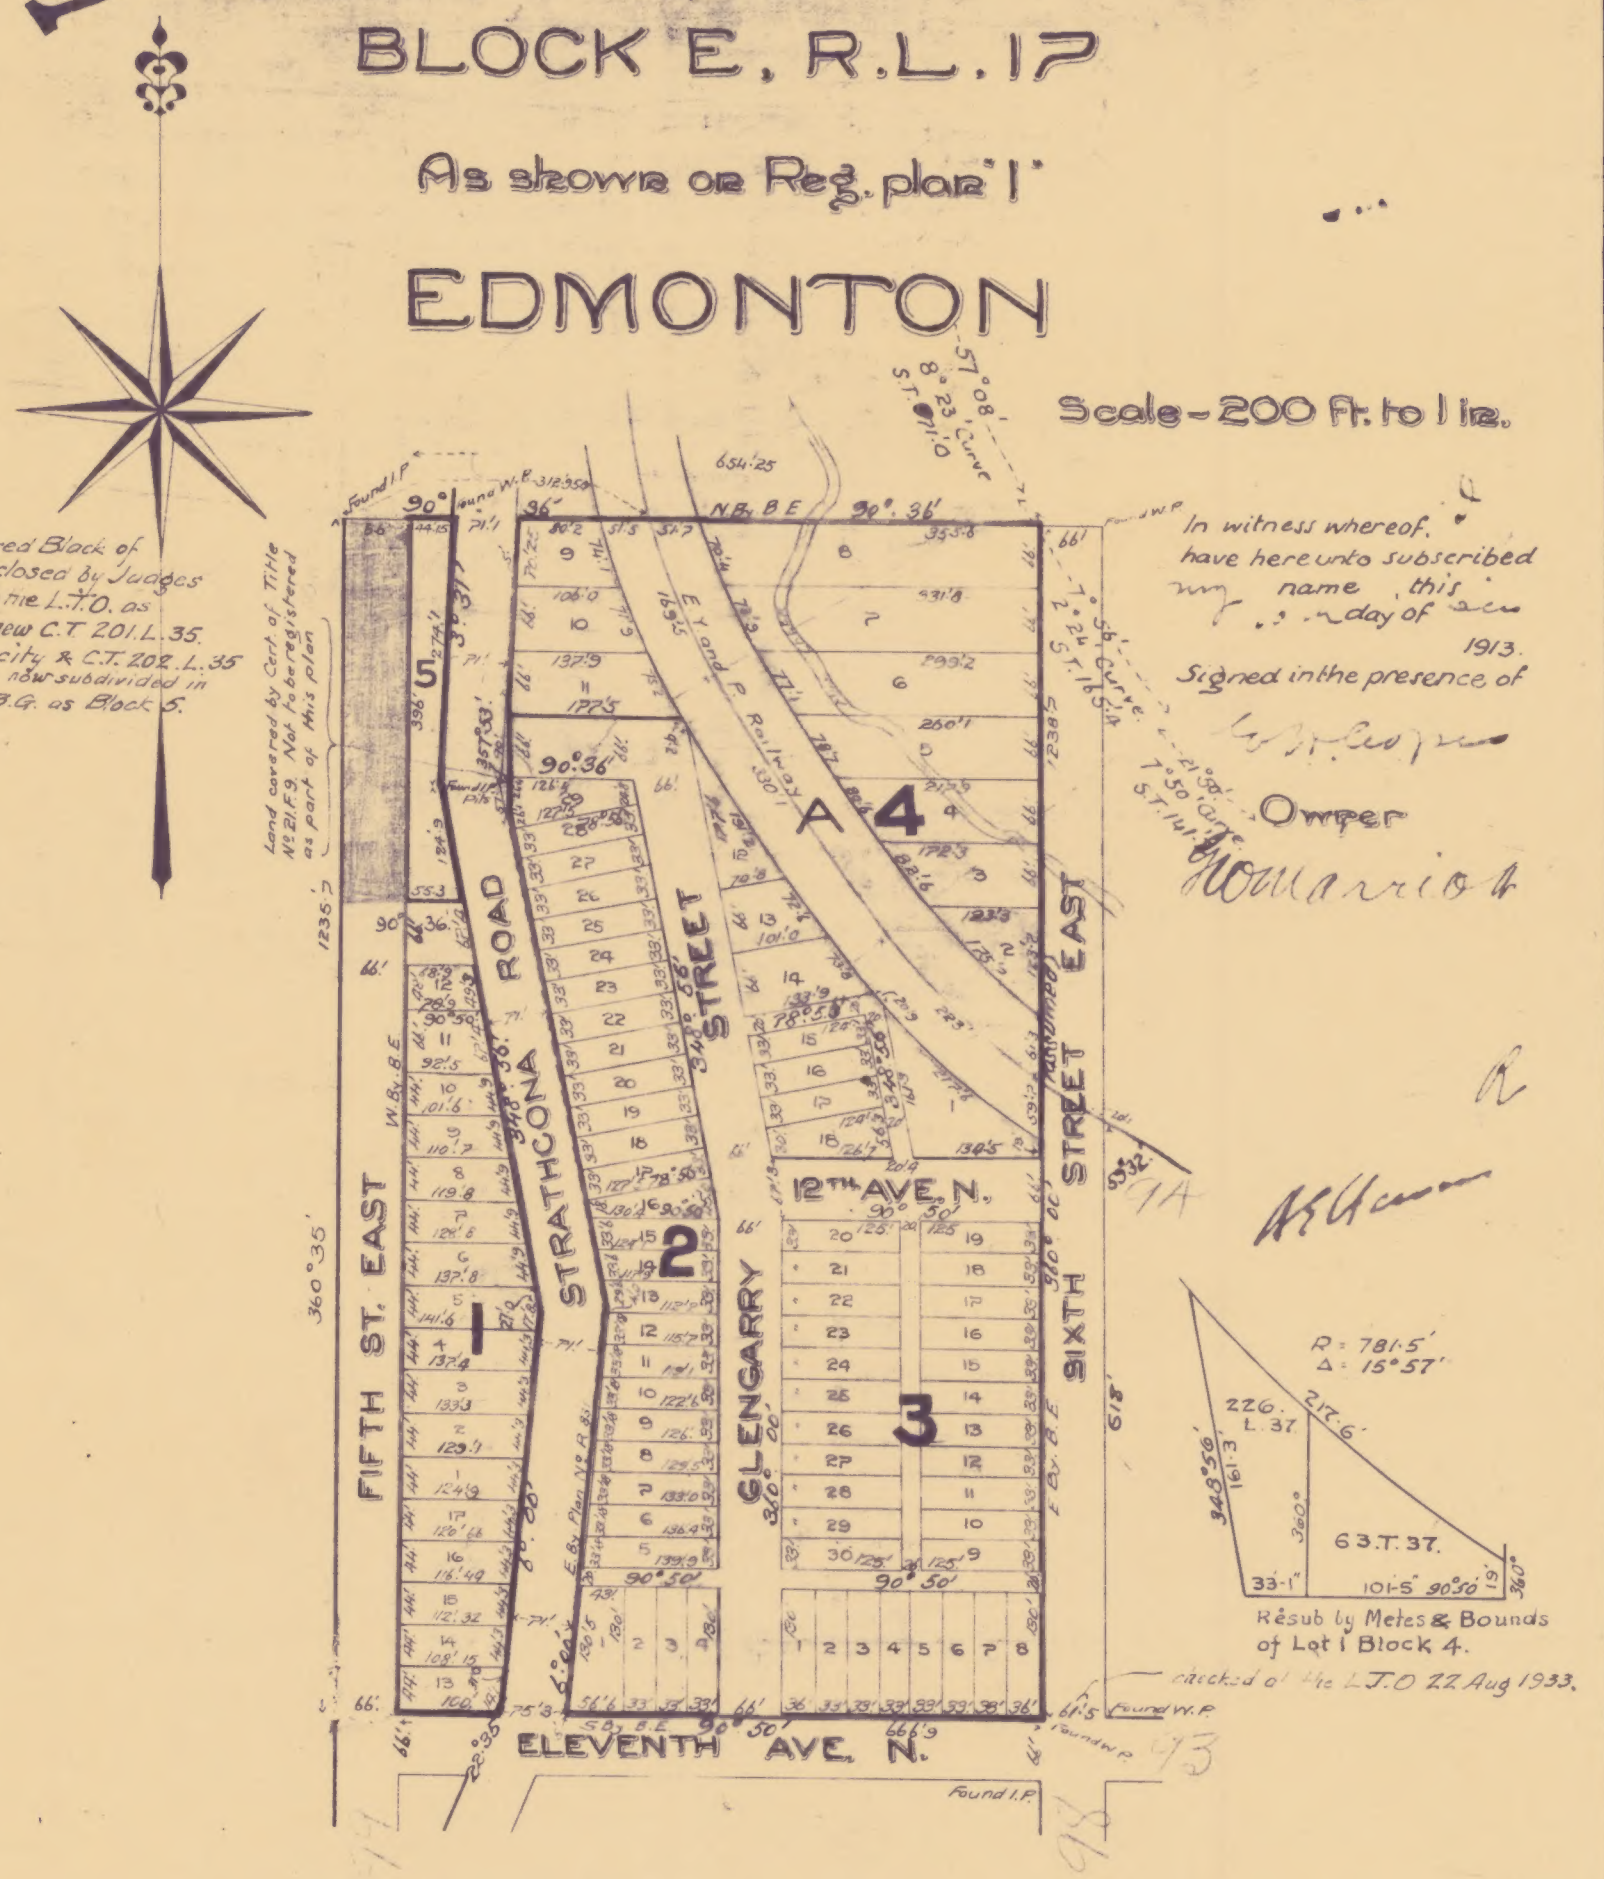

part

All that coloured Block of 5th St East closed by Judges Order filed in the L.T.O. as 1677. B.G. now C.T. 201. L. 35. Issued to the city & C.T. 202. L. 35 to G. Marriott now subdivided in plan 3369. B.G. as Block 5.

In witness whereof. I have hereunto subscribed my name this ... day of ... 1913.

Signed in the presence of

Owner

Resub by Metes & Bounds of Lot 1 Block 4.

checked at the L.T.O 22 Aug 1933.

I, William Morden Carthew, Alberta land surveyor, do solemnly declare that the survey represented by this plan has been made by me in accordance with the provisions of the 'Alberta Surveys Act' and that the said plan is correct and true to the best of my knowledge and belief; and is prepared in accordance with the provisions of the 'Land Titles Act.'

Dated at Edmonton in the Province of Alberta, this 30th day of November 1913. Signed in the presence of

W. M. Carthew A.L.S.

I, Reginald Hutton Cautley, of the City of Edmonton, in the Province of Alberta, make oath and say:-

① That I was personally present and did see William Morden Carthew, named in this instrument, who is personally known to me to be the person named herein, duly sign and execute the same.

② That the same was executed at Edmonton, aforesaid, and that I am the subscribing witness thereto.

③ That I know the said party, and he is in my belief of the full age of twenty one years.

Sworn before me at Edmonton, in the Province of Alberta, this ninth day of December 1913.

R. H. Cautley

A Commissioner in and for the Province of Alberta.

I, ... of the City of Edmonton, in the Province of Alberta, make oath and say:-

MAP COLLECTION
UNIVERSITY OF ALBERTA
EDMONTON, ALBERTA
CANADA

Edmonton A-122 (1913) [Carth.]